General Notes

1. Structure, mechanicals, electrical and plumbing of original building may vary. Contractor and engineer shall verify actual field conditions for their responsible area of work and trade.
2. Provide all safety barriers, signs and equipment to protect the health, safety and welfare of employees, visitors and users of the property related to the work.
3. Iris Gingras did not design the original building. Alteration, renovation of and/or addition to existing building designed by Gary Forish
4. Specifications provided by others.
5. Verify all dimensions in field.

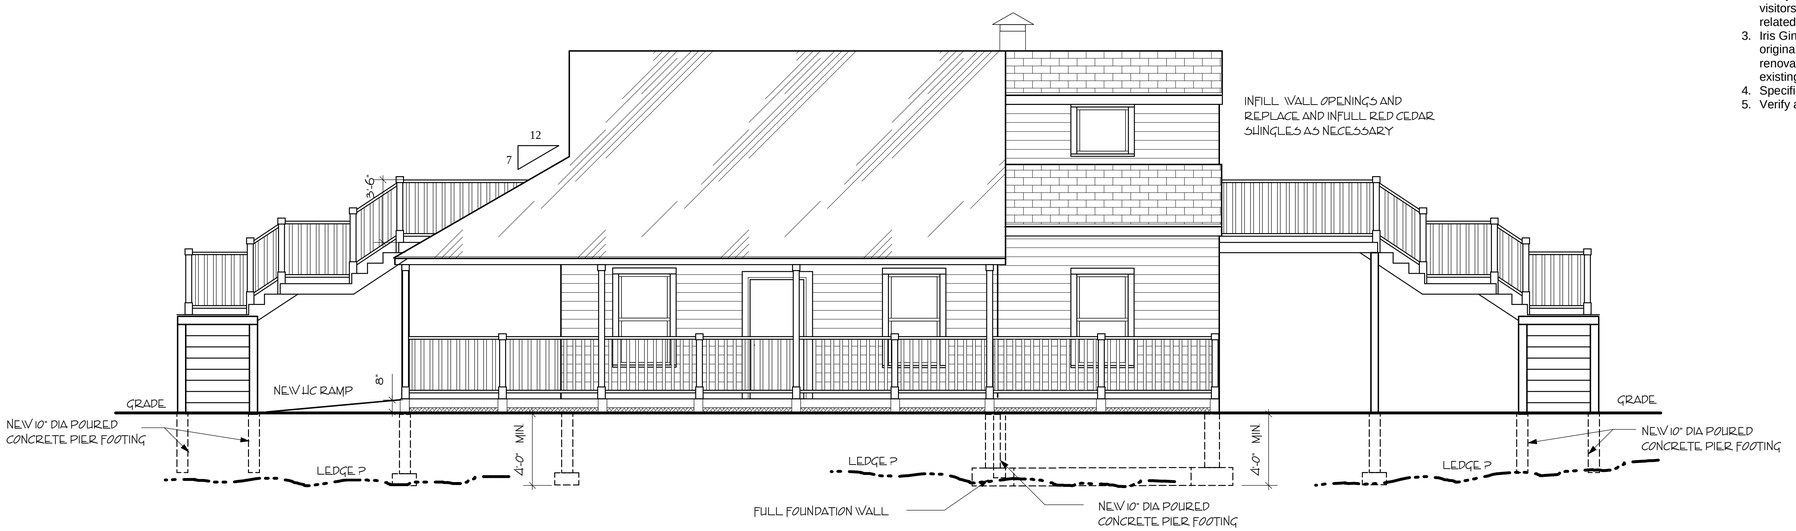

Front Elevation

Scale: 1/4" = 1'-0"

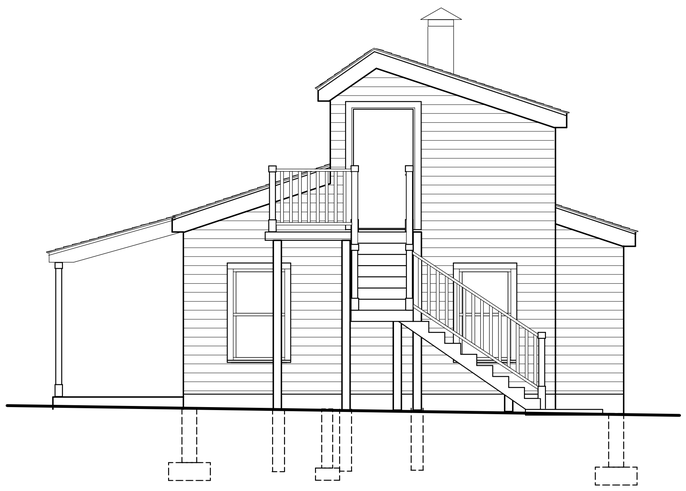

Side Elevation

Scale: 1/4" = 1'-0"

Rear Elevation

Scale: 1/4" = 1'-0"

No.	Revisions / Submissions	Date

Date: July 14, 2008
Revision:
Project ID: 080506
Drawing Code:
CAD File Name:
Plot Date: 2008

Designed By:
Drawn By: Iris Gingras
Checked By:
Reviewed By: Gary Forish
Submitted By:
Project Manager:

Design Firm: Gary Forish, Contractor
Ryan S. Hellwig, PE, Structural Engineer

Consultant: Iris Gingras
118 West Silver Street
Westfield, MA 01085

Project Title: Appalacian Mountain Club
Noble View, North Cottage
Russel, MA

Drawing Title:

Scale: AS NOTED

Drawing No.